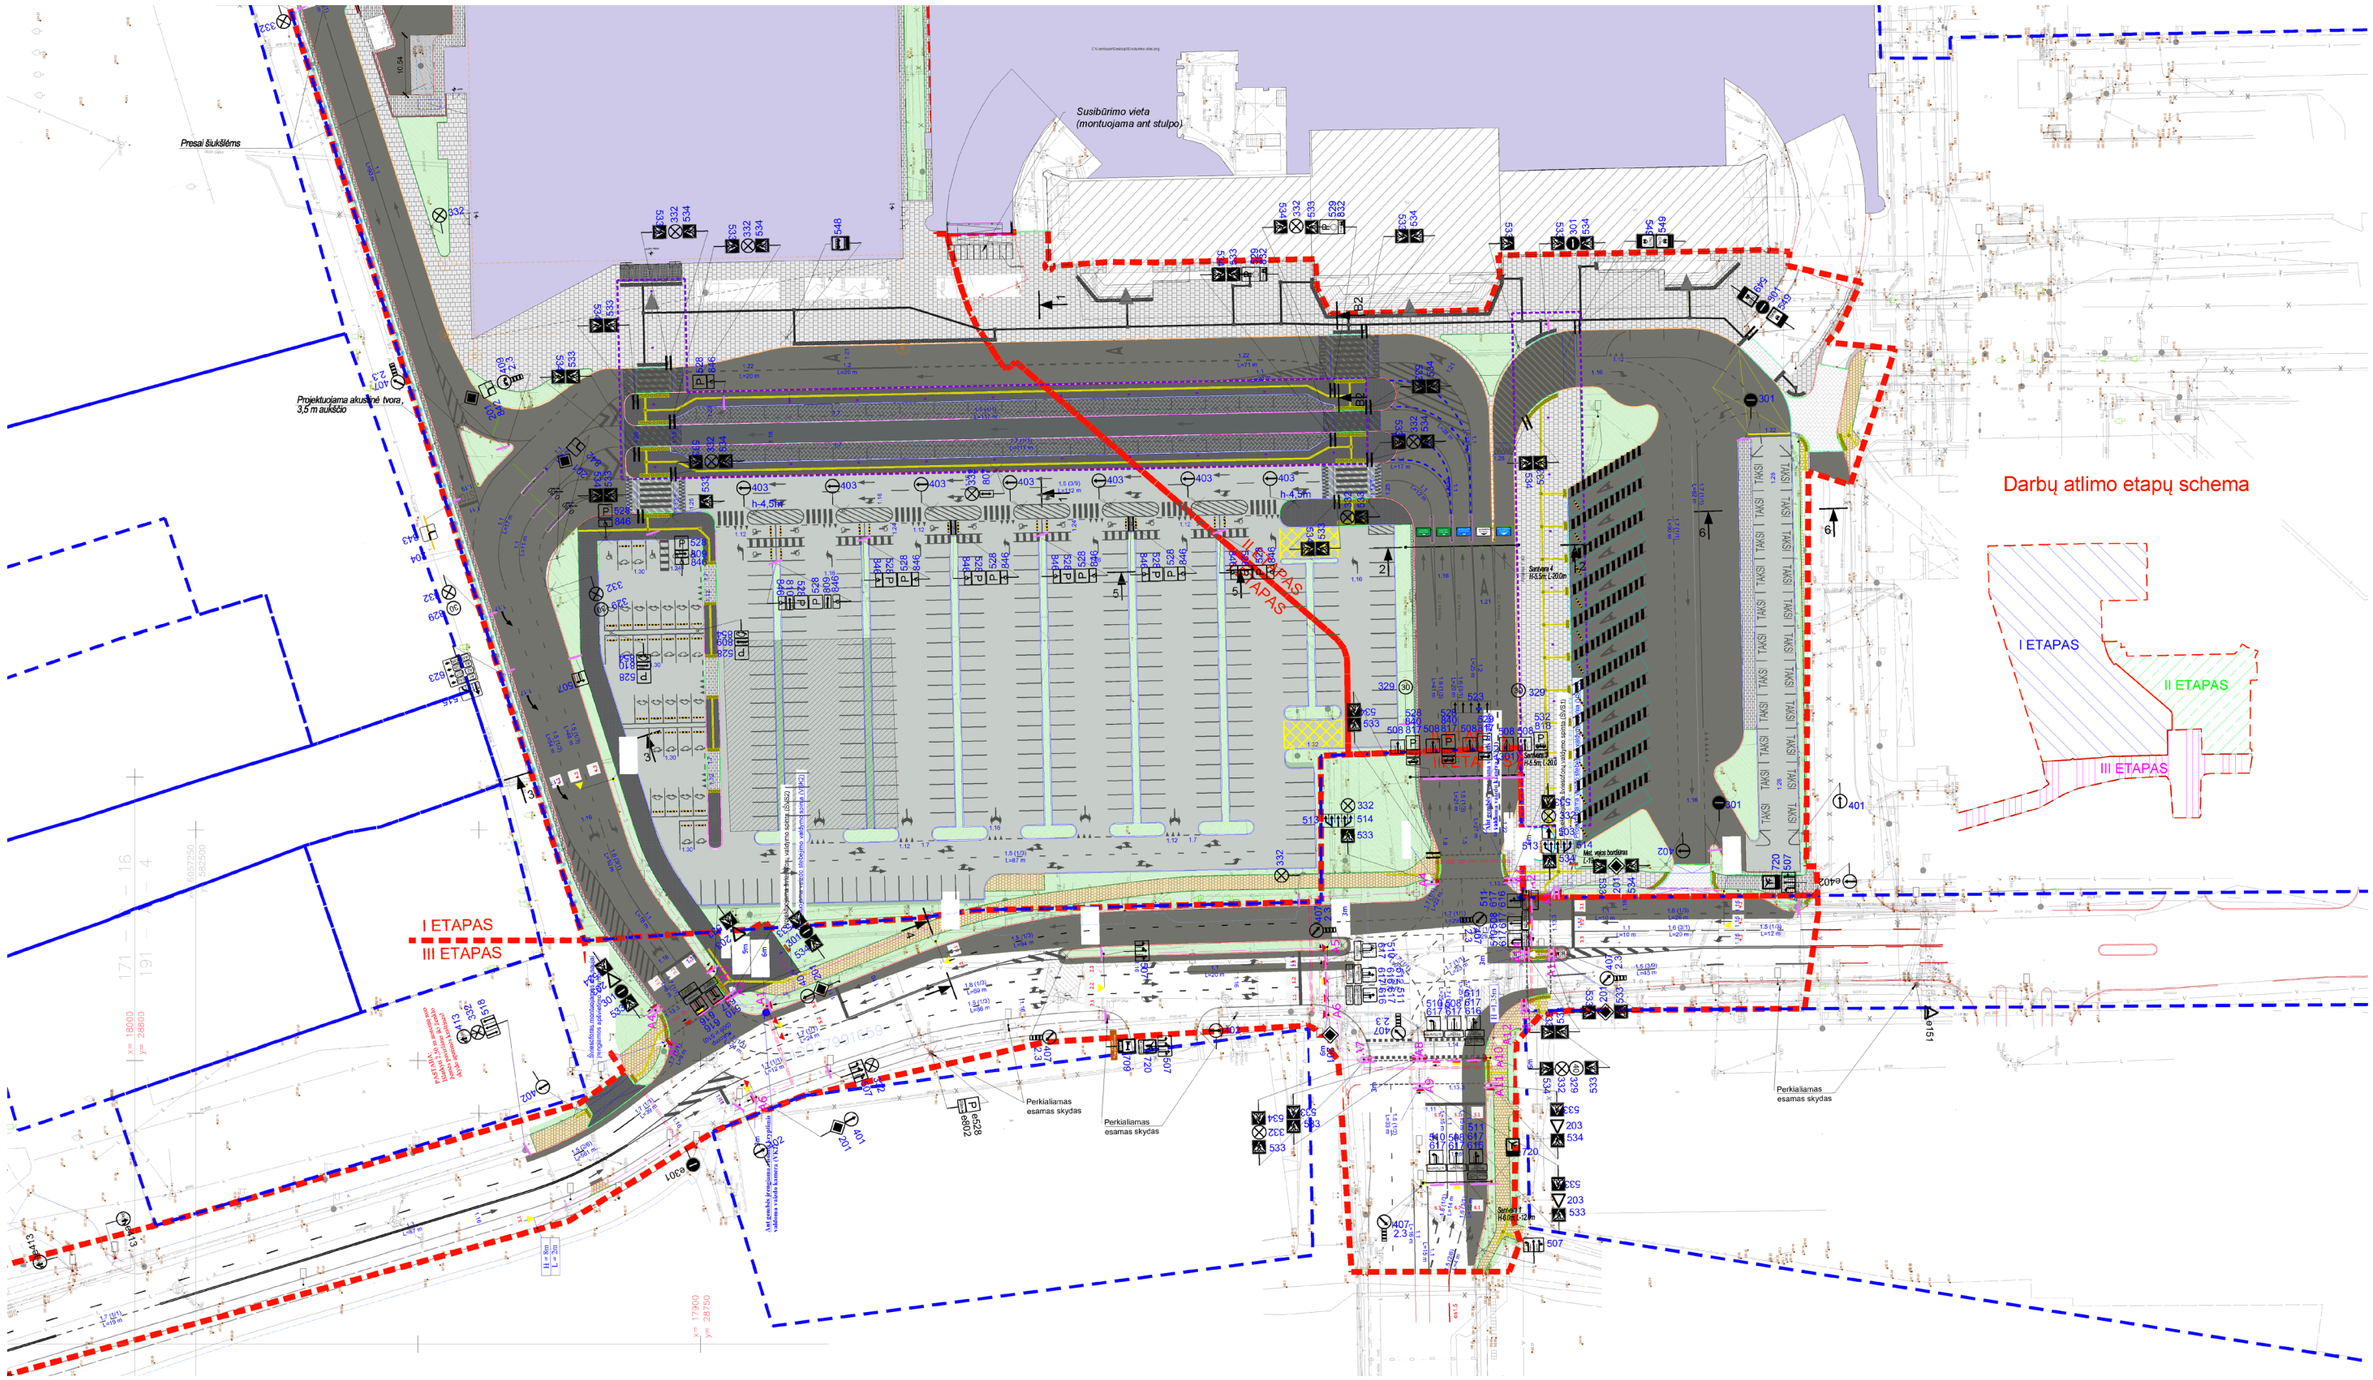ANNEX 12
DEPARTURE TERMINAL SITE LAYOUT PLAN