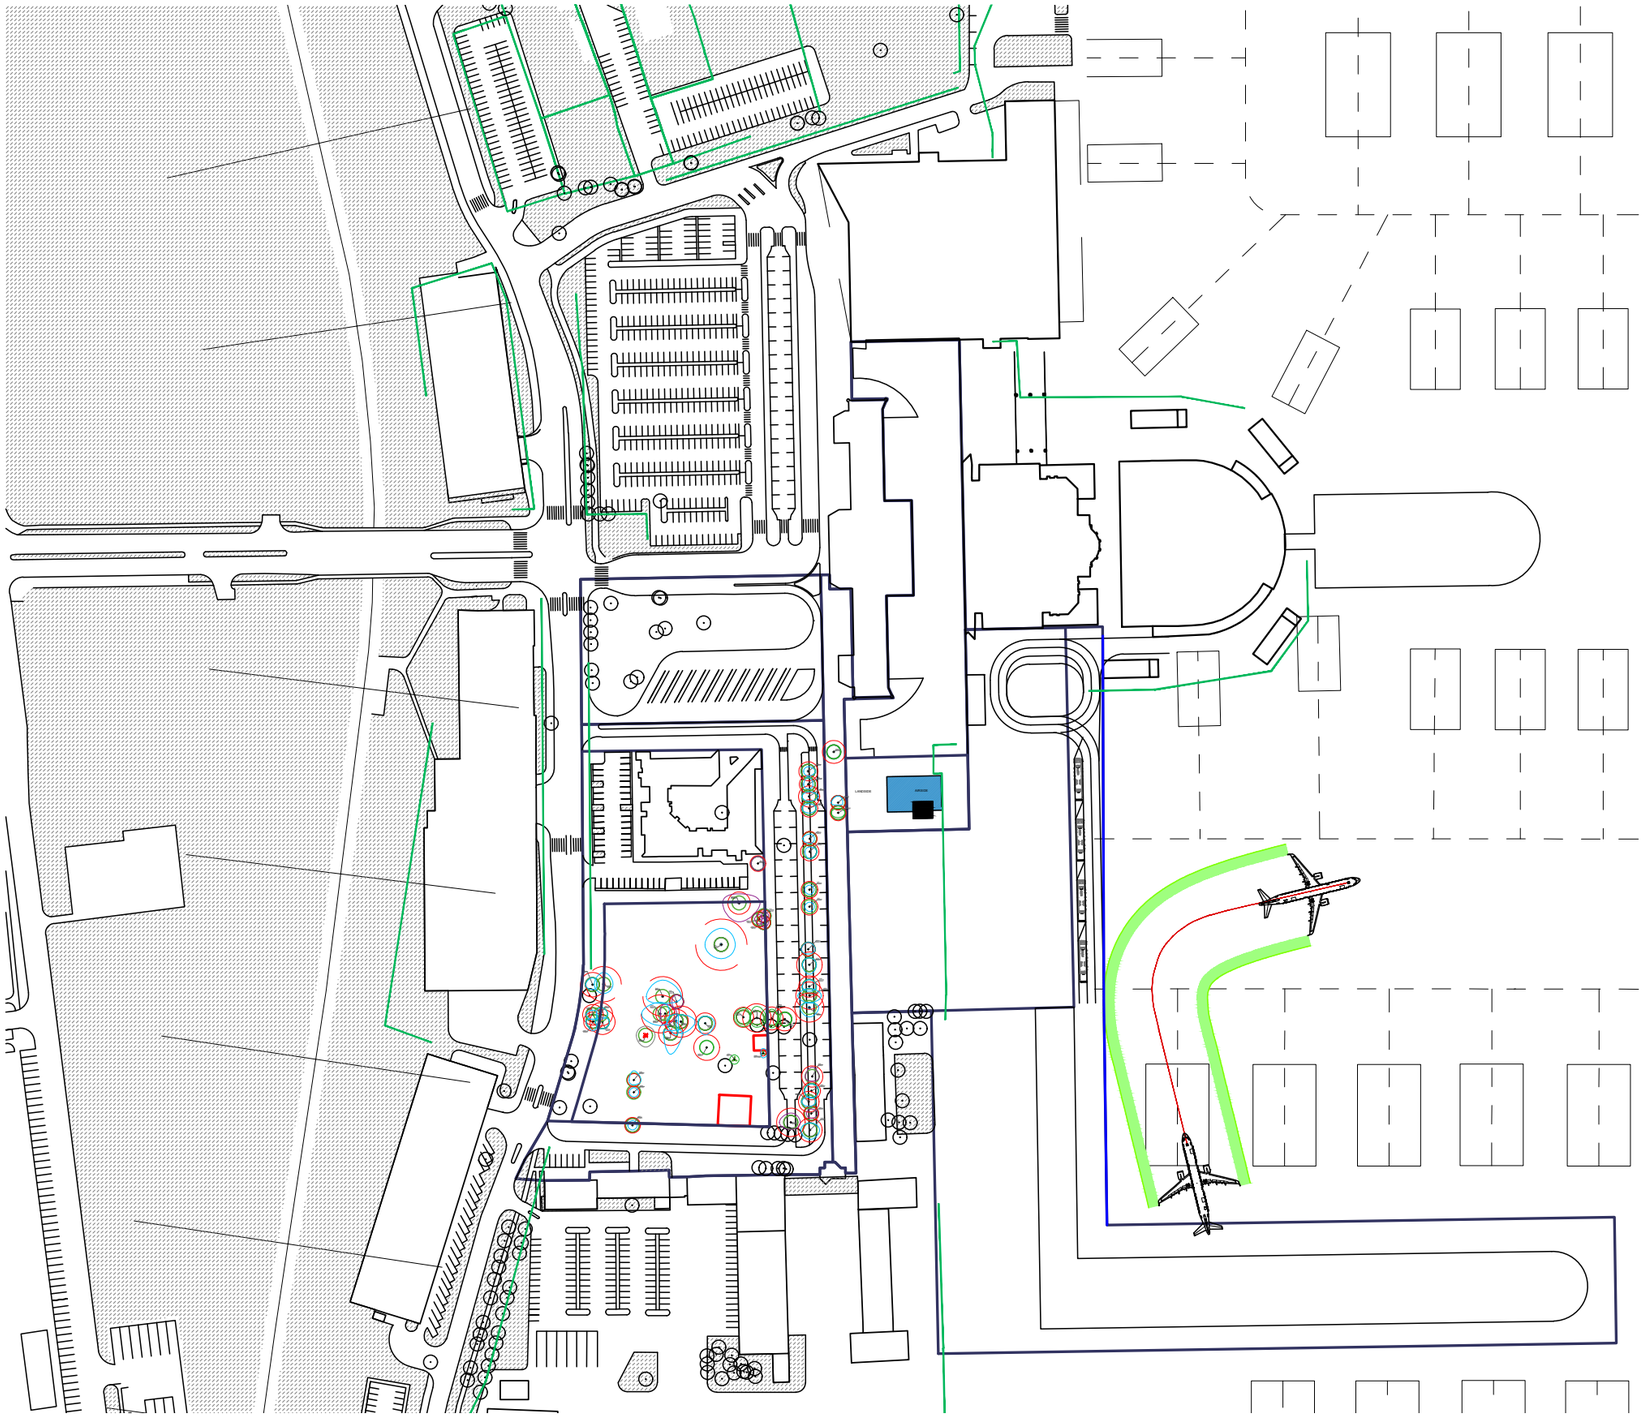ANNEX 3
SCHEME OF RESTRICTIONS (DWG)