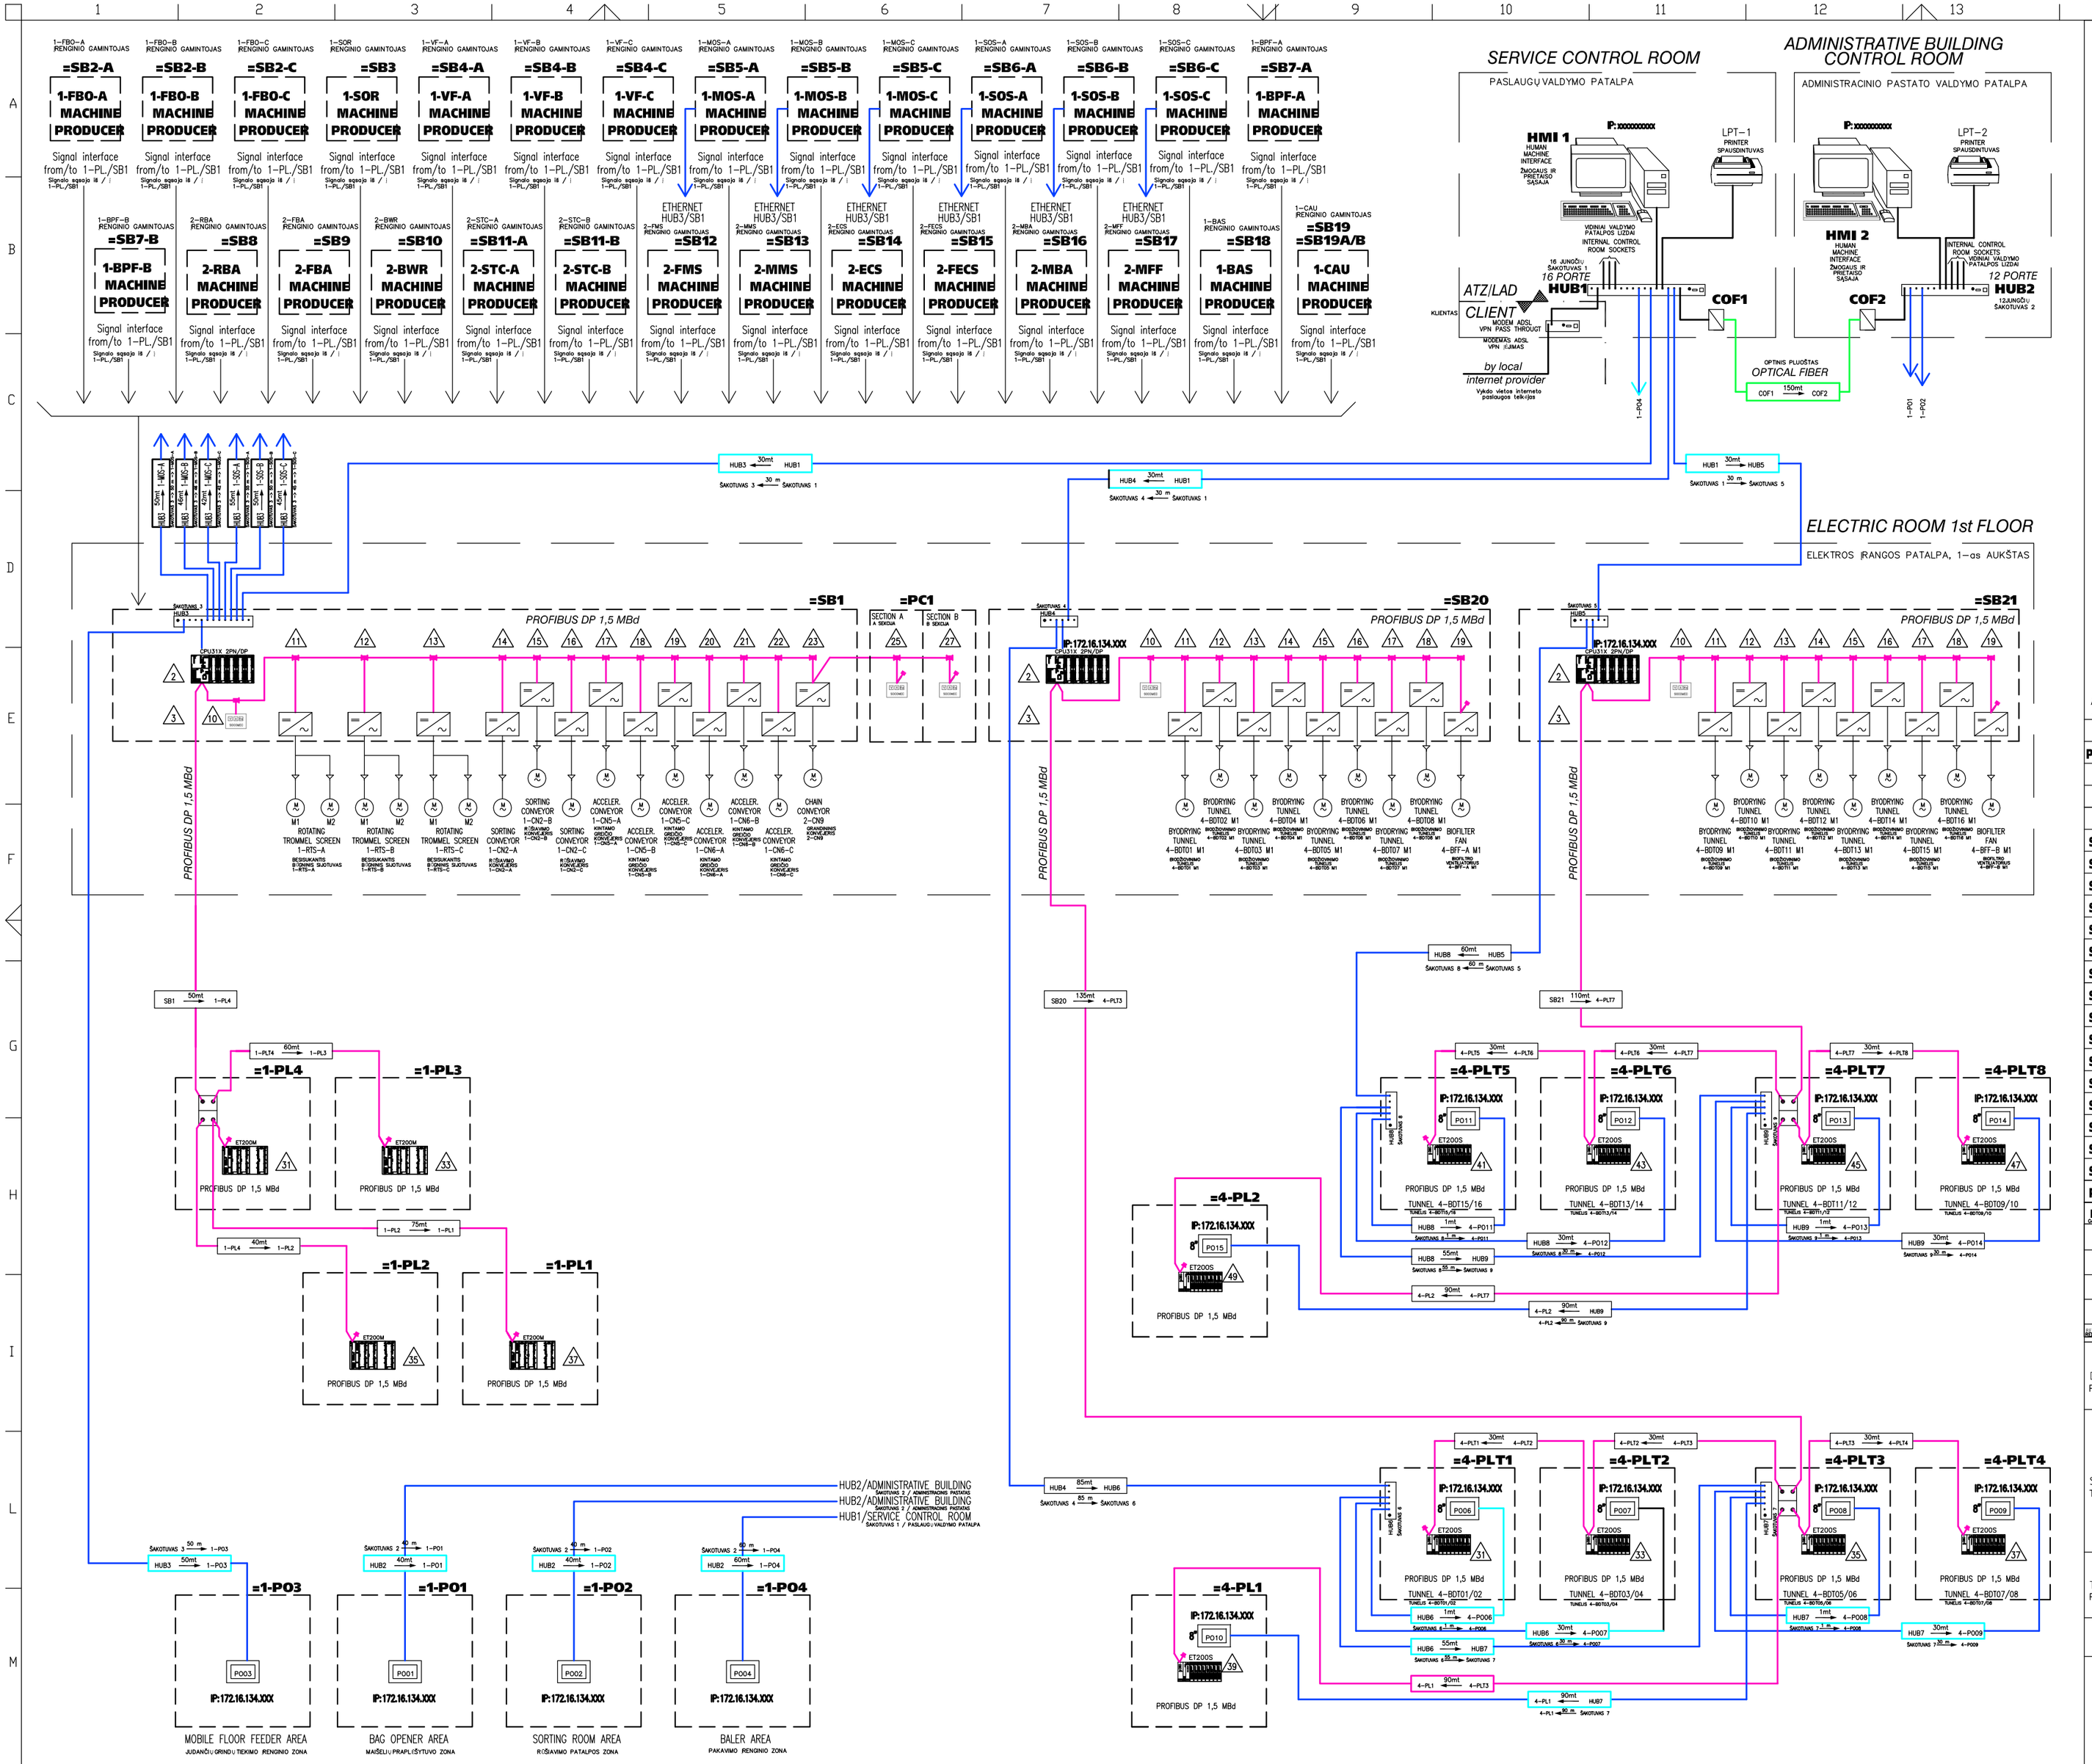

: SPD

: TCP/IP 10/100 Mbit

: PROFIBUS DP 1.5/12 Mbit

: DRIVE NETWORK

: MPI

: REPEATER SIEMENS 6ES7 972-0AA01-0XA0

: DP/DP COUPLER SIEMENS 6ES7 158-0AD01-0XA0

: NODE

: CONNECTABLE TERMINATING RESISTANCE

: CONVERTER OPTICAL FIBER/CABLE

: ETHERNET CABLE CAT.6 supporting 10/100 Mbps Ethernet

: PROFIBUS DP CABLE (Siemens type 6XV1830-0EH10)

: OPTICAL FIBER CABLE double couple (Industrial armoured)

: cable lenght and other informations

PROFIBUS CABLE: A = green
PROFIBUS KABELIS: B = red

ADSL CONNECTION PROVIDE BY CLIENT
ADSL JUNGTIMI PASIRŪPINA KLIENTAS

		PB	PUSH BUTTON (LOCAL CONTROLS)
PL/PLT	LOCAL PANELS	QS1	AUXILIARY UTILITIES SWITCHBOARD
		UPS	UPS AUX BIOFILTERS & MBT PLANT
SB7-B	SWITCHBOARD 1-BPF-B	SB21	SB. "B" TUNNELS AND BIOFILTER
SB7-A	SWITCHBOARD 1-BPF-A	SB20	SB. "A" TUNNELS AND BIOFILTER
SB6-C	SWITCHBOARD 1-SOS-C	SB19B	SWITCHBOARD 1-CAU-B
SB6-B	SWITCHBOARD 1-SOS-B	SB19A	SWITCHBOARD 1-CAU-A
SB6-A	SWITCHBOARD 1-SOS-A	SB19	DISTRIBUTION SWITCHB. 1-CAU
SB5-C	SWITCHBOARD 1-MOS-C	SB18	SWITCHBOARD 3-BAS
SB5-B	SWITCHBOARD 1-MOS-B	SB17	SWITCHBOARD 2-MMF
SB5-A	SWITCHBOARD 1-MOS-A	SB16	SWITCHBOARD 2-MBA
SB4-C	SWITCHBOARD 1-VF-C	SB15	SWITCHBOARD 2-FECS
SB4-B	SWITCHBOARD 1-VF-B	SB14	SWITCHBOARD 2-ECS
SB4-A	SWITCHBOARD 1-VF-A	SB13	SWITCHBOARD 2-MMS
SB3	SWITCHBOARD 1-SOR	SB12	SWITCHBOARD 2-FMS
SB2-C	SWITCHBOARD 1-FBO-C	SB11-B	SWITCHBOARD 2-STC-B
SB2-B	SWITCHBOARD 1-FBO-B	SB11-A	SWITCHBOARD 2-STC-A
SB2-A	SWITCHBOARD 1-FBO-A	SB10	SWITCHBOARD 2-BWR
SB1	SWITCHBOARD MBT	SB9	SWITCHBOARD 2-FBA
PC1	POWER CENTER	SB8	SWITCHBOARD 2-RBA
Item	Description	Item	Description

2	AS BUILT kaip pastatytas	T.N.	23.11.2015
1	UPDATE ATNAUJINTA	CEG	12/01/2015
0	ISSUE IŠLEISTA	MCO	04.02.2014

DESIGNER / PROJEKTAVO

SUBJECT / TEMA: VILNIUS MBT PLANT / VILNIAUS MBA GAMYKLA

TITLE / PAVADINIMAS: ELECTRIC SYSTEM ONE-LINE DIAGRAM / AUTOMATION LAYOUT — ELEKTROS SISTEMOS VIENOS LINIJOS SCHEMA / AUTOMATIKOS IŠDĖSTYMAS

PROJEKTO NR.	BRIŽINIO NR.	LAPAS	TOLEKINS	MASTELIS	CAD ARCHYVAS
E00035	ELE-006	1	-	1:1	E00035-ELE-006

ATZWANGER — Ecomaster Atzwanger Division

LADURNER UMWELTTECHNIK - ECOLOGIA

Pagal įstatymus mes pasiliekame teises į šį brėžinį ir draudžiame jį dauginti ir perduoti kitiems asmenims be mūsų sutikimo.
A termini di legge riserviamo la proprietà di questo disegno con divieto di riprodurlo o di renderlo comunque noto a terzi senza nostra autorizzazione.
According to the law we reserve the rights to this drawing and it is forbidden to reproduce it or pass it to other parties without our approval.